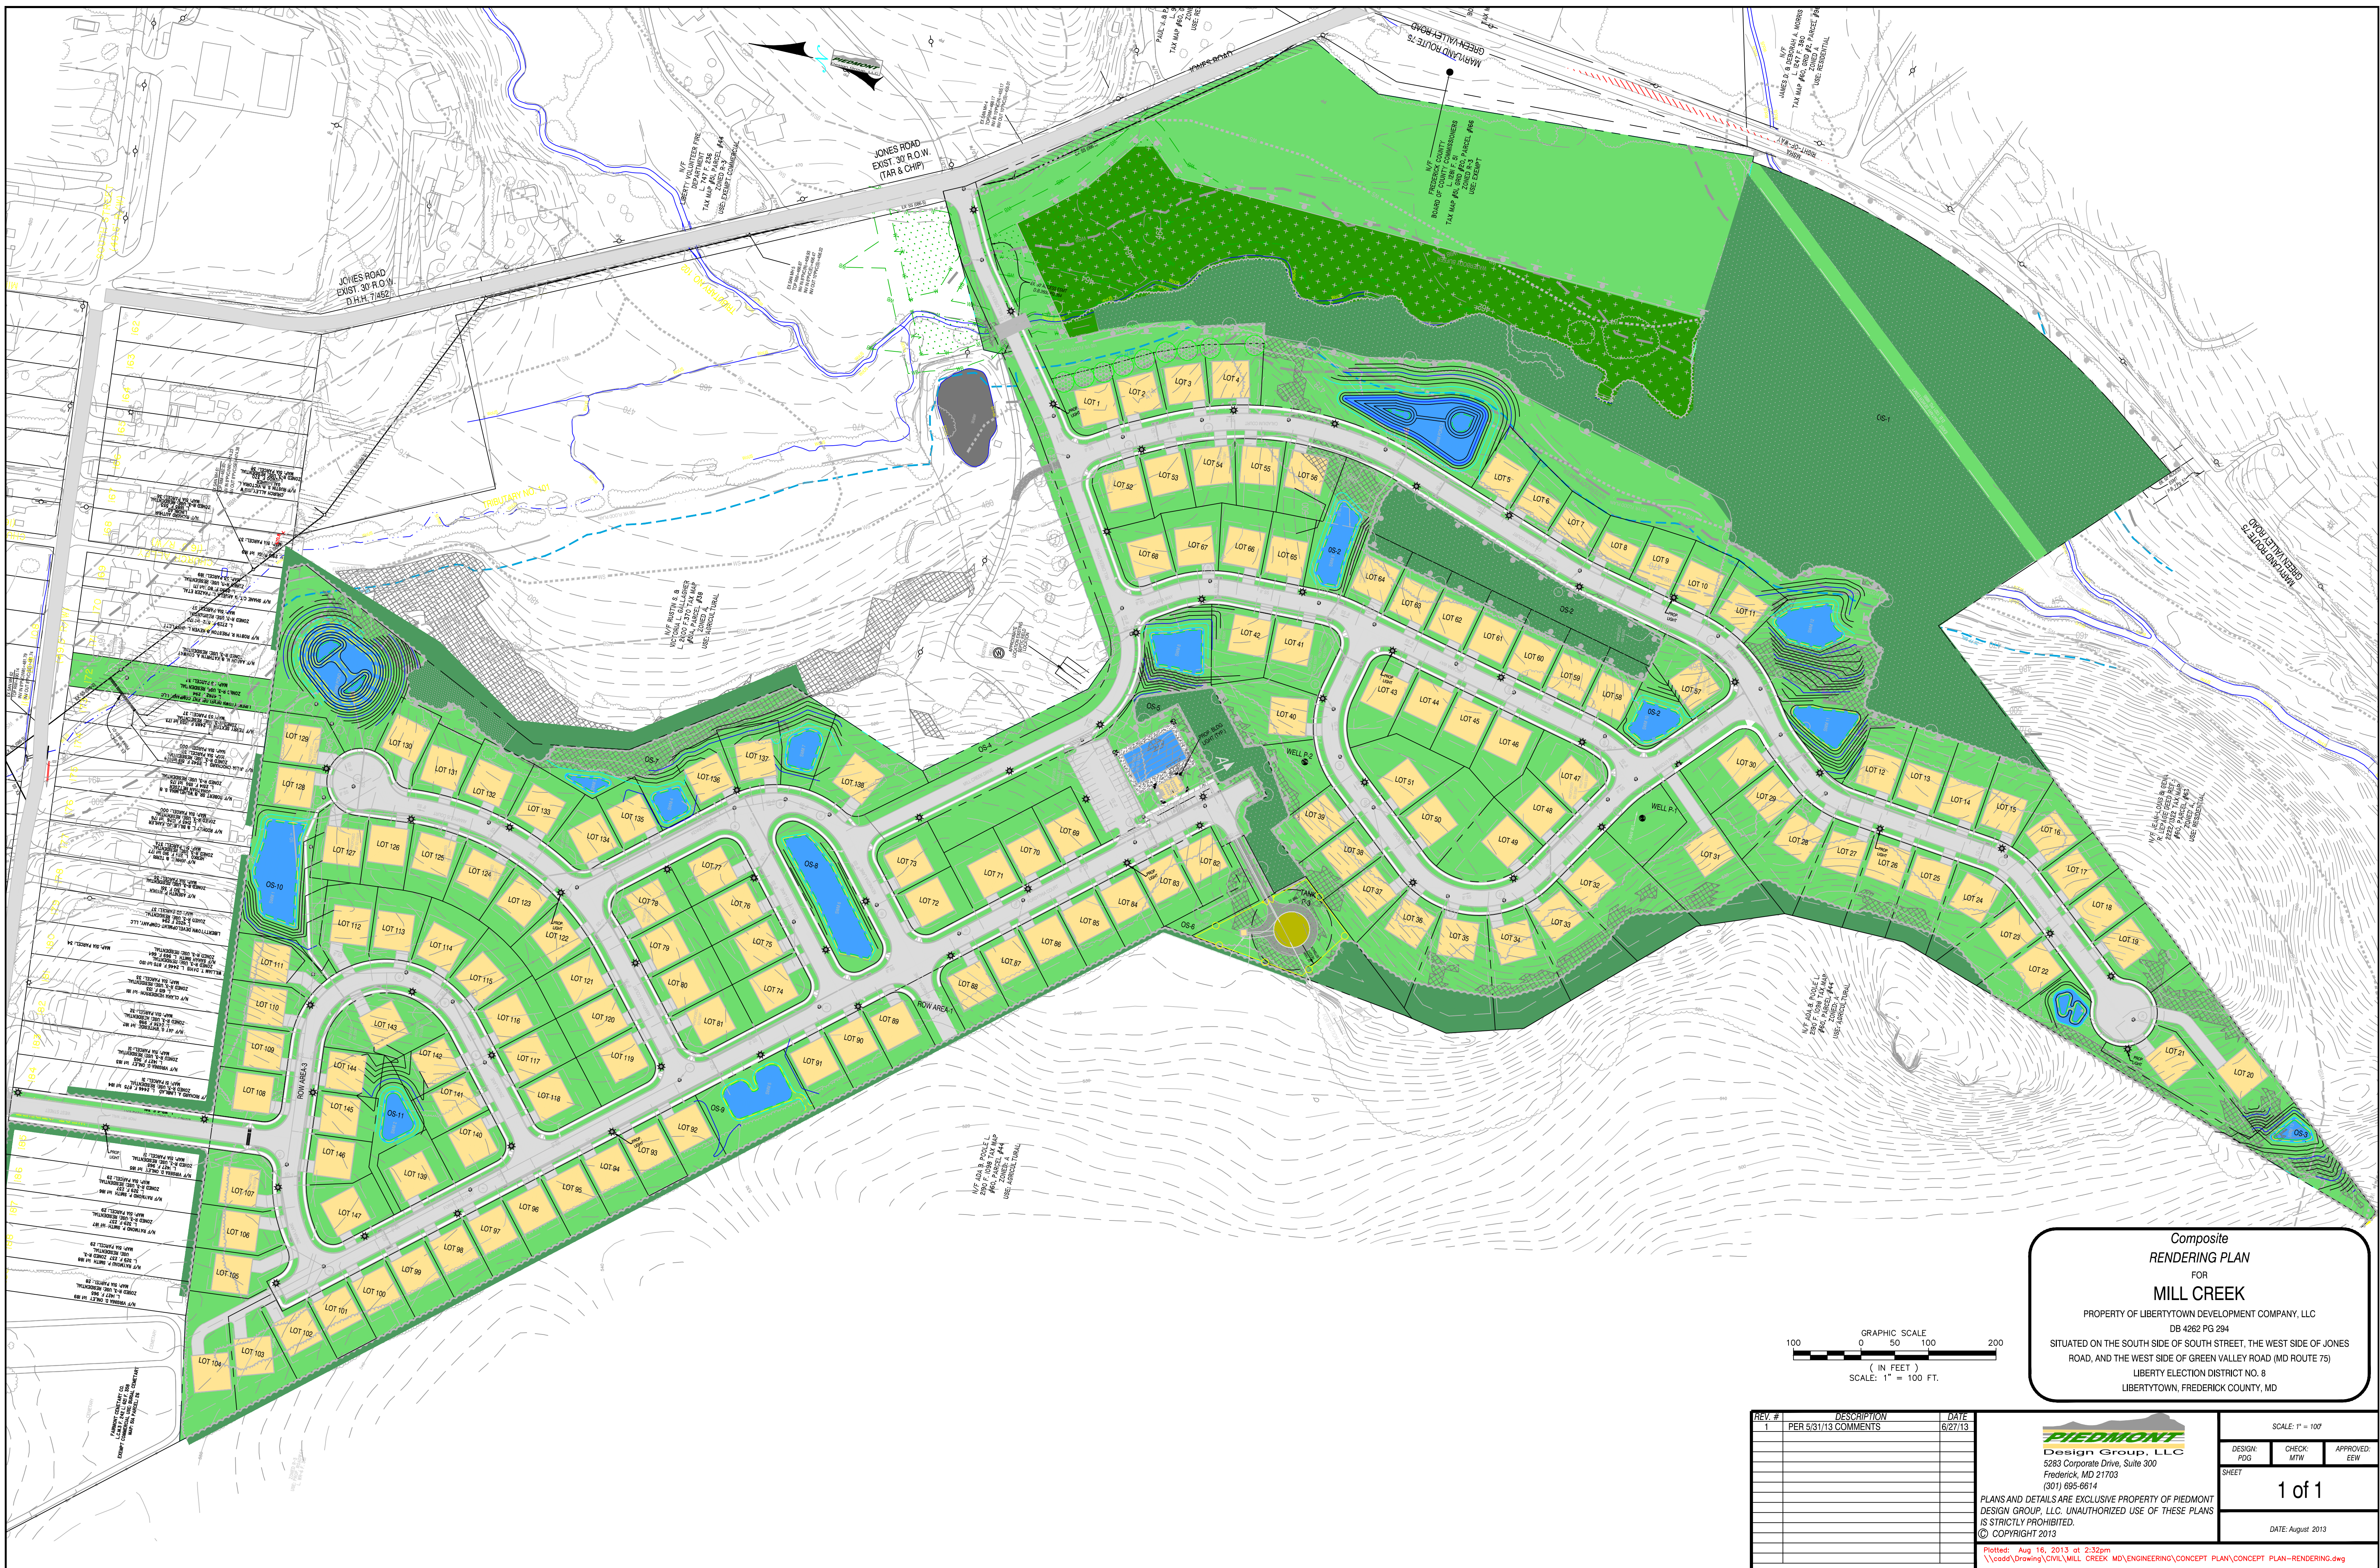


[illegible]

 Piedmont Design Group, LLC 5283 Corporate Drive, Suite 300 Frederick, MD 21703 (301) 695-6614 PLANS AND DETAILS ARE EXCLUSIVE PROPERTY OF PIEDMONT DESIGN GROUP, LLC. UNAUTHORIZED REUSE OF THESE PLANS IS STRICTLY PROHIBITED. © COPYRIGHT 2013	SCALE: 1" = 100'		
	DESIGN: PDG	CHECK: MTW	APPROVED: EEW
	1 of 1		
	DATE: August 2013		

Plotted: Aug 16, 2013 at 2:32pm
 \\cadd\Drawing\CHML\WML CREEK MD\ENGINEERING\CONCEPT PLAN\CONCEPT_RENDERING.dwg